LEGEND

- EXISTING RAILROAD
- TOE OF EXISTING FILL
- PROPOSED OVERHEAD ELECTRIC
- PROPOSED STORM DRAIN
- PROPOSED SANITARY SEWER
- PROPOSED ROAD/IMPROVEMENTS
- PROPOSED FENCE
- FEMA 100 YEAR FLOOD ZONE
- LIMITS OF GRADING
- PROPOSED RIGHT OF WAY
- PROPOSED ROAD CENTERLINE
- PROPERTY LINE
- EASEMENT
- FIGURE SHEET OUTLINE
- DROP INLET
- A.P.E. (ARCHEOLOGICAL)
- A.P.E. (ARCHITECTURAL)

NOTE:
1. THE FEMA 100 YEAR FLOOD ZONE LINE SHOWN HEREON IS TAKEN FROM THE FIRM MAPS WITH COMMUNITY PANEL NO. 060062 005 C, REVISION DATE 6/17/86 AND COMMUNITY PANEL NO. 060062 0006 C, REVISION DATE 6/17/86. ACTUAL FLOOD LIMITS BASED ON GROUND SURVEY ELEVATIONS DO NOT MATCH THE FEMA 100 YEAR FLOOD LINE.
2. PROPERTY LINES APPROXIMATED FROM ASSESSOR PARCEL MAPS.

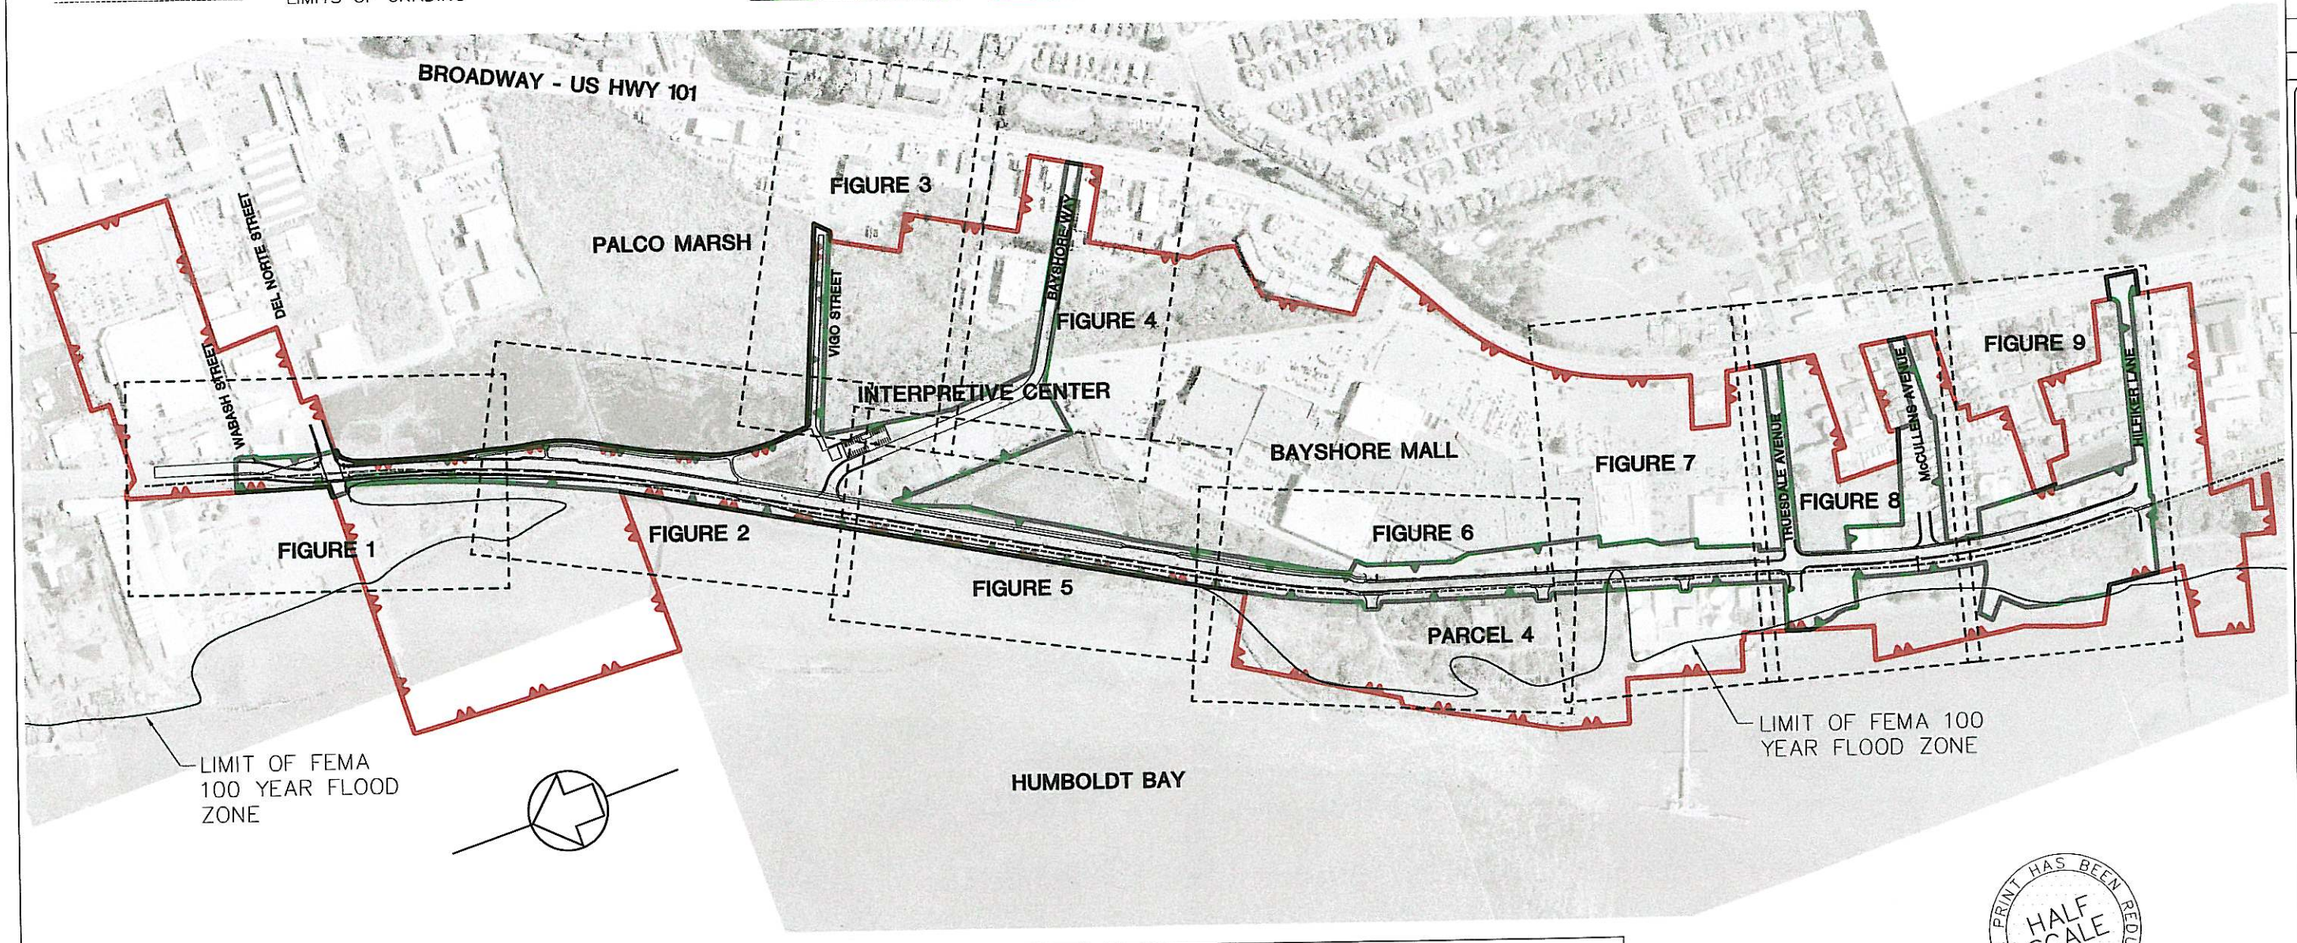

THIS PRINT HAS BEEN REDUCED HALF SCALE

CITY OF EUREKA
WATERFRONT DRIVE EXTENSION PROJECT
FEDERAL PROJECT NO. RPSTPL-5017(014)

AREA OF POTENTIAL EFFECT (A.P.E.) MAP

AREA OF POTENTIAL EFFECTS APPROVED BY:

CALTRANS PROFESSIONALLY QUALIFIED STAFF — DATE

CALTRANS DISTRICT LOCAL ASSISTANT ENGINEER — DATE

BRENT SIEMER, CITY ENGINEER
CITY OF EUREKA — DATE

UNAUTHORIZED CHANGES & USES: The engineer preparing these plans will not be responsible for, or liable for, unauthorized changes to or uses of these plans. All changes to the plans must be in writing and must be approved by the preparer of these plans.

No.	Date	By	Approv

Designed by: JND Date: 5/29/03 Checked by: JND Date: 4/26/04
Drawing by: GMH Date: 2/4/04

Expires:
Expires:

Oscar Larson & Associates
Consulting Engineers • Land Surveyors
317 Third Street • P.O. Box 3806 • Eureka CA • 95501

AUG 06 2004
RECEIVED

INDEX SHEET

WATERFRONT DRIVE EXTENSION PROJECT

Scale: N.T.S.
Job No. 6848.1
DRAWING No.
INDEX
1 OF 10

City of Eureka – JN: 6848 – 4/22/04

© 2004 Oscar Larson & Associates