LEGEND

● FOUND REBAR AND CAP LS 3945
SEE BOOK 46 SURVEYS, PAGE 17

( ) RECORD DIMENSION, NOT VERIFIED BY THIS SURVEY

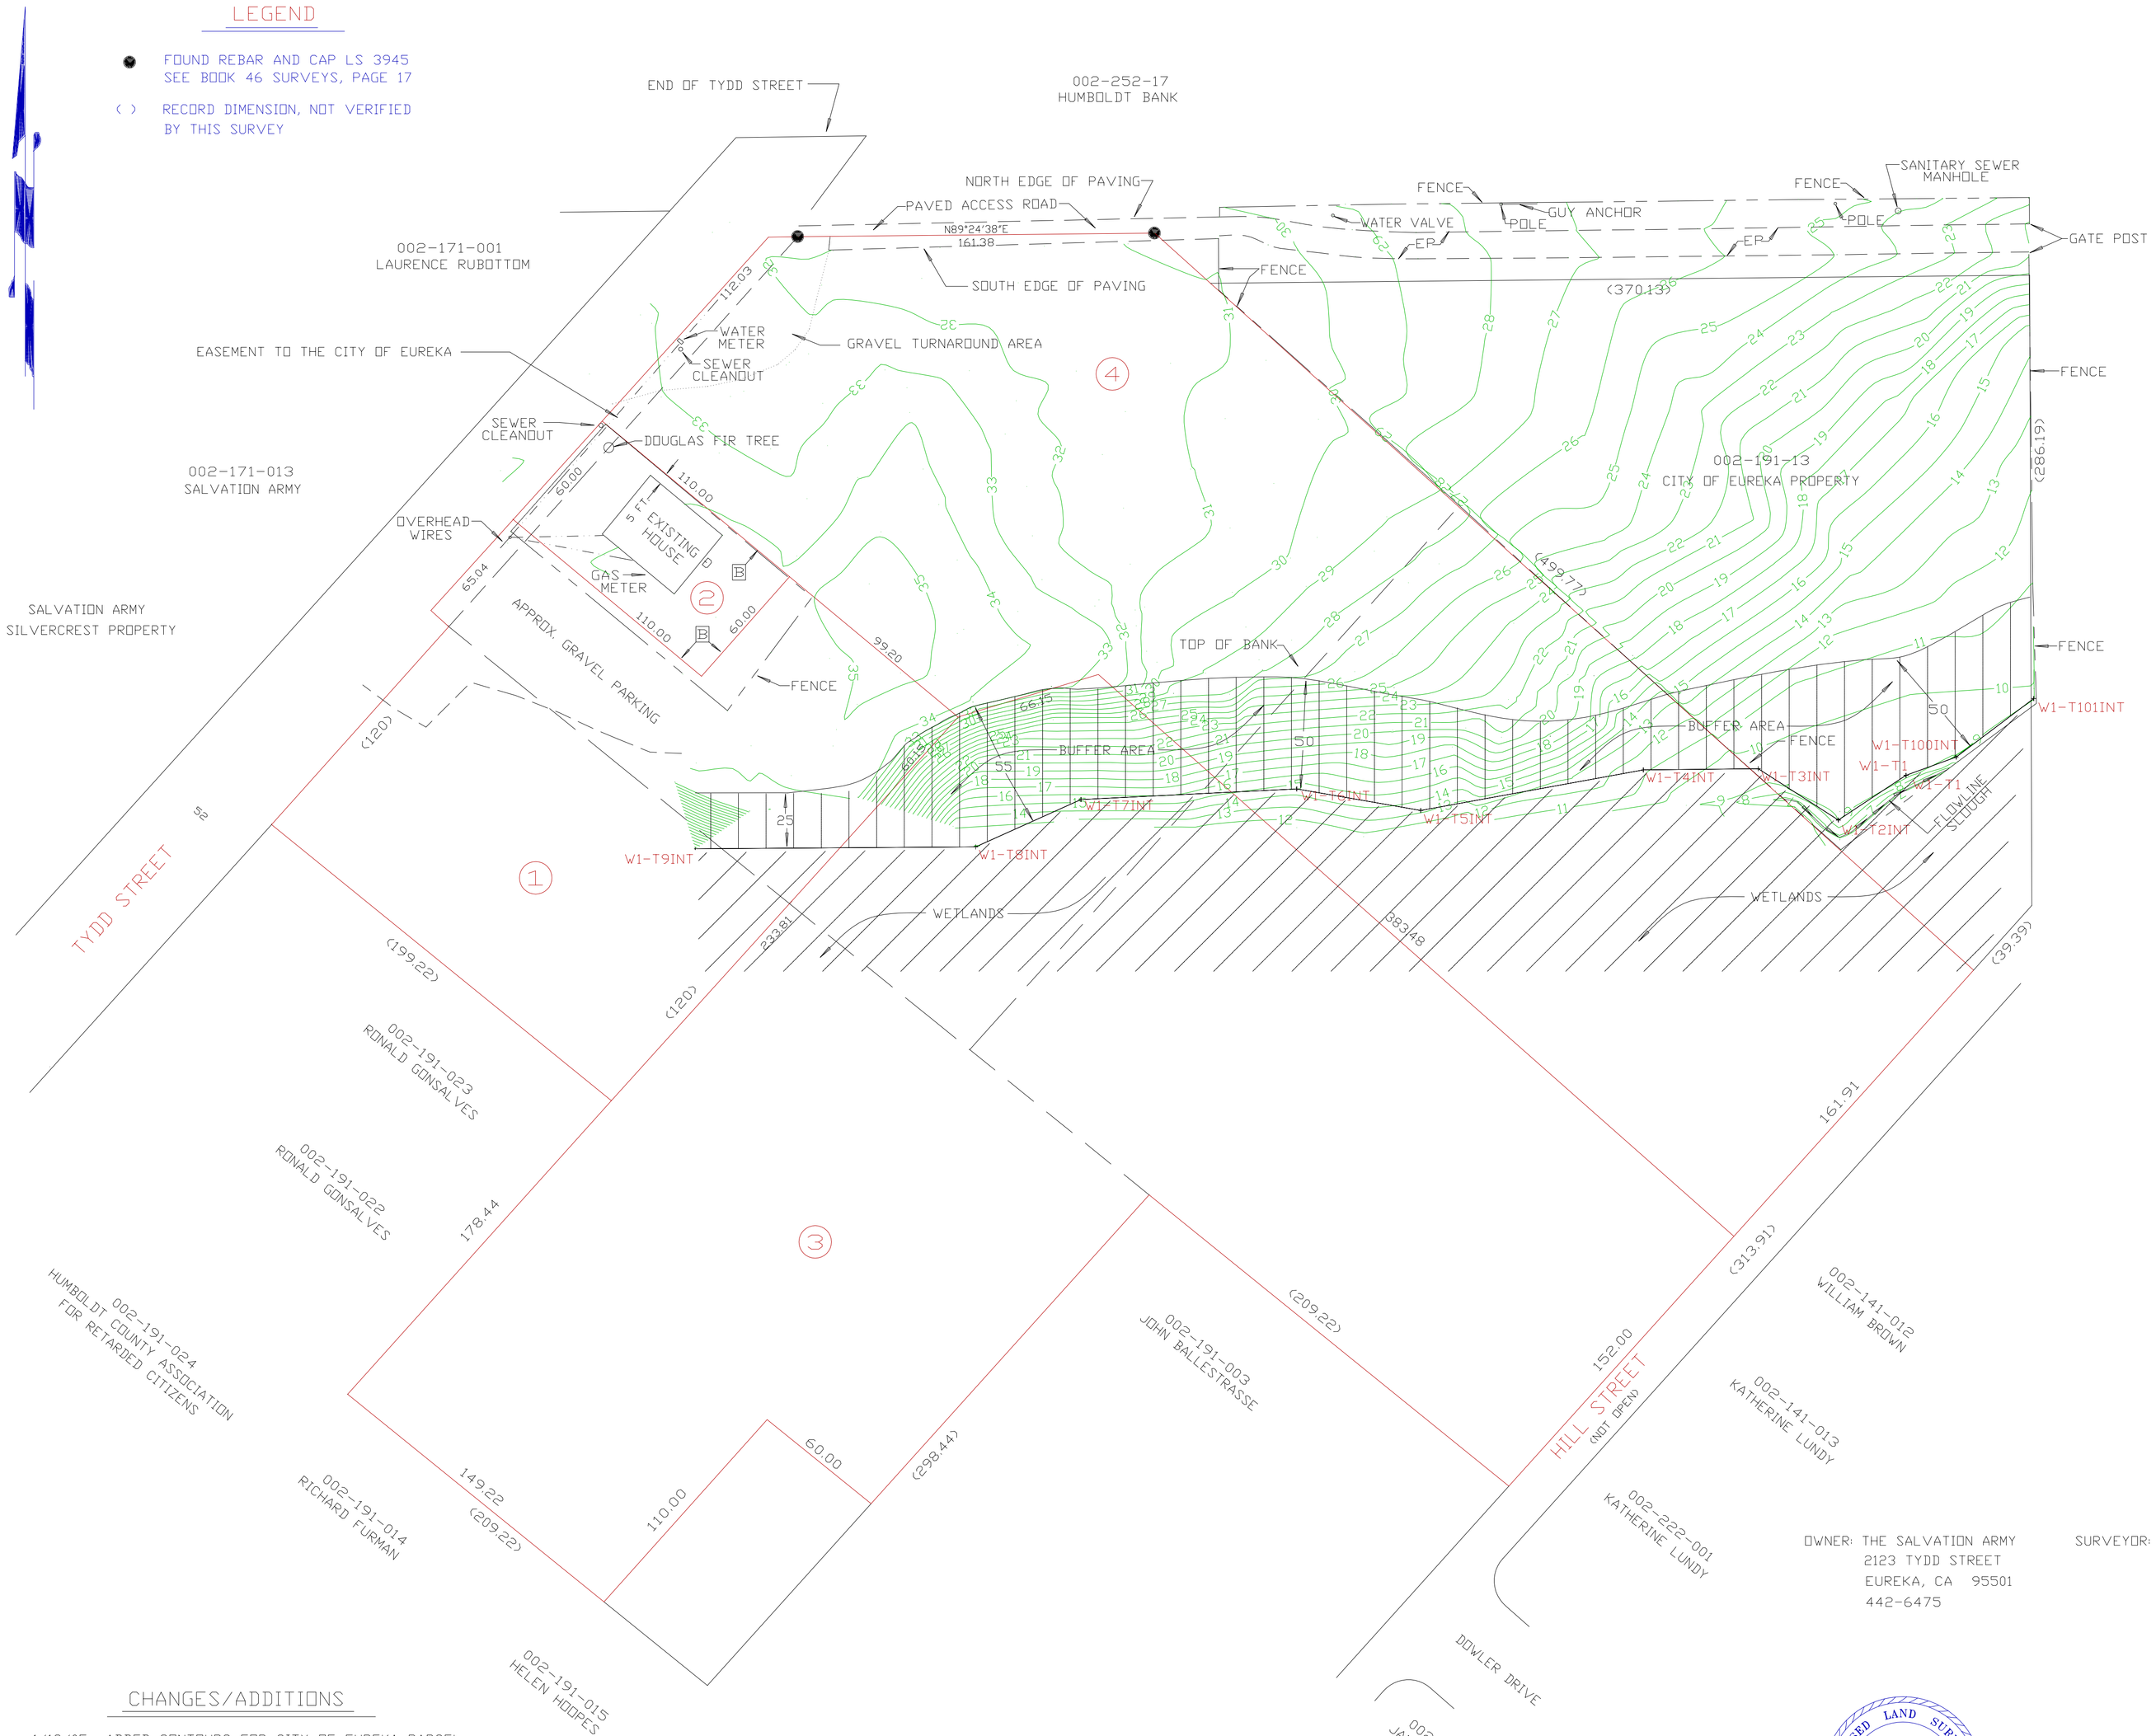

NOTE: WETLAND DELINEATION POINTS SHOWN (W1-T101INT, ETC.) WERE SET BY SCIENTISTS FROM WINZLER & KELLY ENGINEERS. THAT OFFICE HAS ALSO DETERMINED THE LOCATION OF THE PROPOSED BUFFER.

CHANGES/ADDITIONS

1/19/05 ADDED CONTOURS FOR CITY OF EUREKA PARCEL

OWNER: THE SALVATION ARMY
2123 TYDD STREET
EUREKA, CA 95501
442-6475

SURVEYOR: KELLY-O'HERN ASSOCIATES
3240 MOORE AVENUE
EUREKA, CA 95501
442-7283

LICENSED LAND SURVEYOR
MICHAEL J. O'HERN
No. 4829
Exp. 9/30/06
STATE OF CALIFORNIA

Michael J. O'Hern L.S. 4829
License expires 9/30/06
Dated _____

REVISED - JANUARY, 2005

APN 002-191-020

WETLAND DELINEATION MAP AND PROPOSED BUFFER AREA

FOR

THE SALVATION ARMY

IN

SECTION 23, T5N, R1W, H.M.
MARCH, 2004 SCALE 1" = 40'

Humboldt County
State of California

Kelly-O'Hern Associates
Eureka, California

DRAWING NO.: SALVATION.DC2